




JAZIGO PERPÉTUO - 4 "GAVETAS"

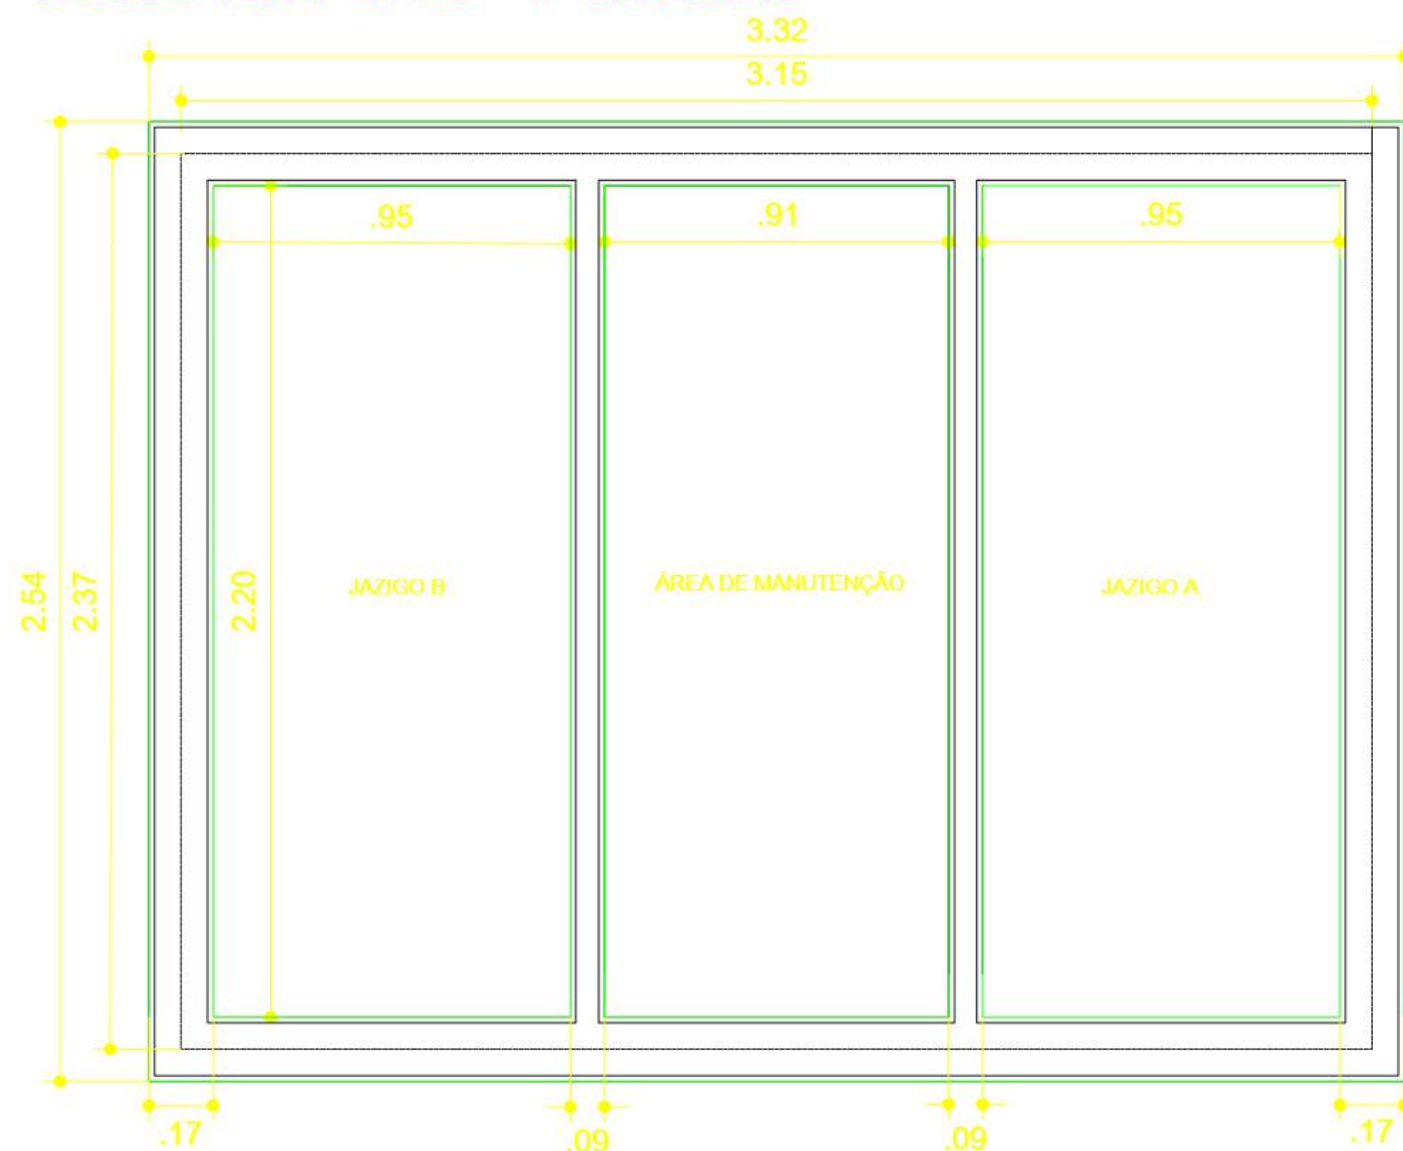


PLANTA BAIXA
ESC. 1:20

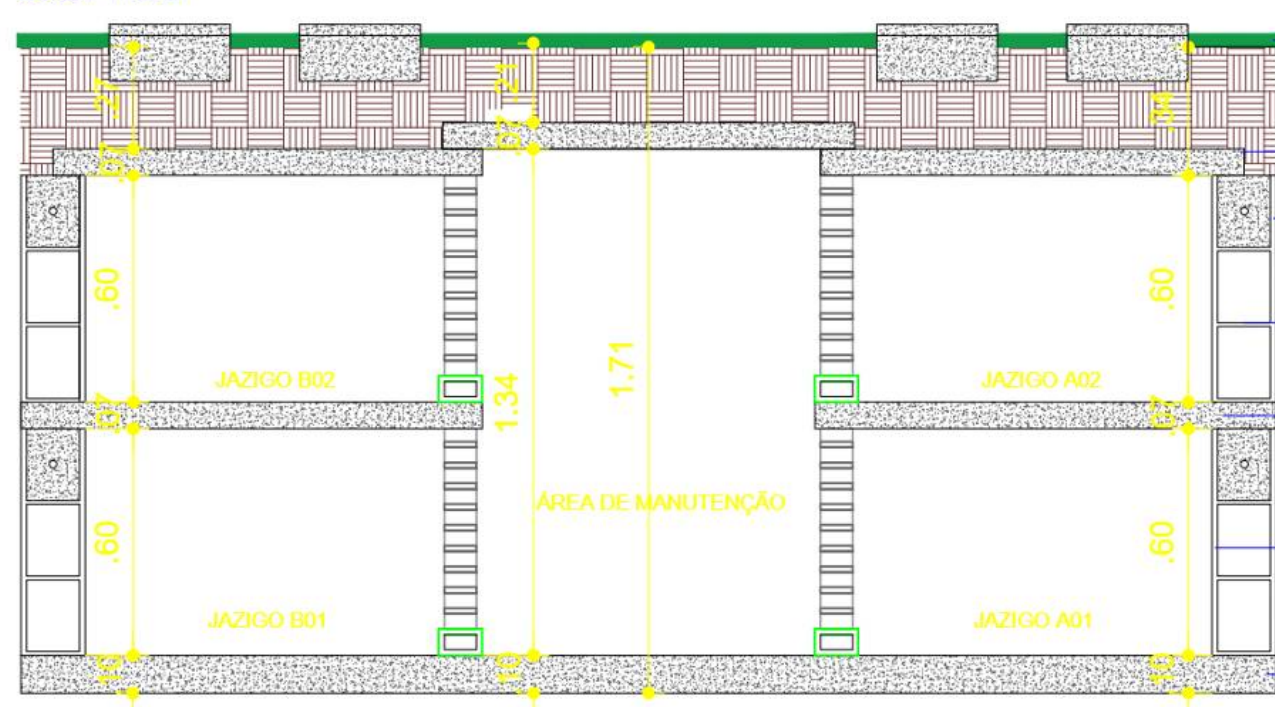

CORTE TRANSVERSAL
ESC. 1:20

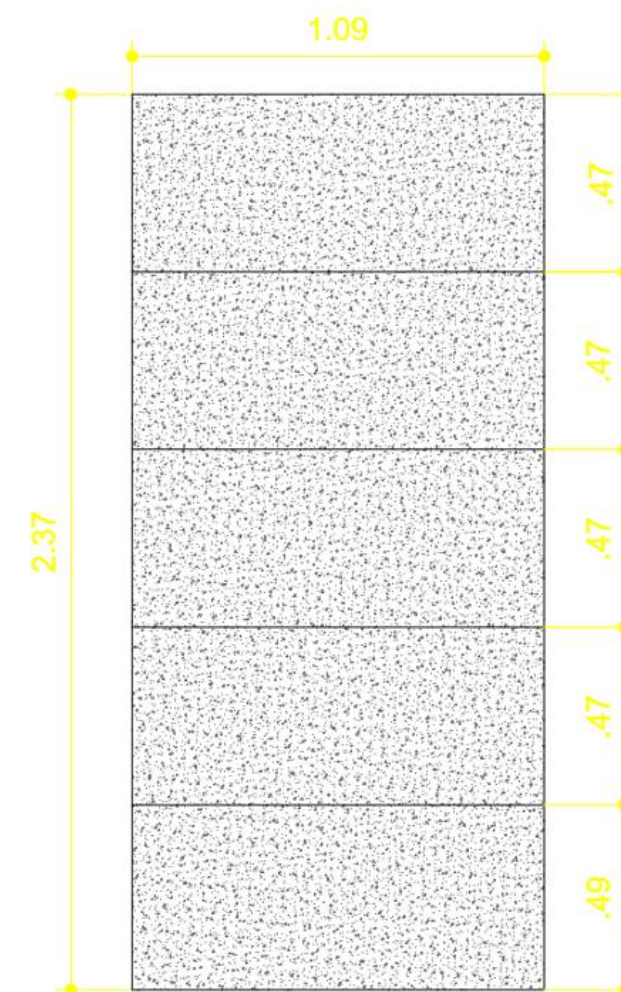

LAJE - TAMPA DO JAZIGO
ESC. 1:20

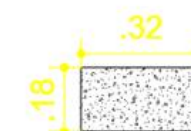

Planta



Corte transversal

BASE PARA PLACA
ESC. 1:20

PREFEITURA MUNICIPAL DE POTIM		FOLHA:
		02/02
OBRA: "CEMITÉRIO MUNICIPAL"		
ESCALA:	ASSUNTO: PROJETO JAZIGOS TIPO PERPÉTUO - 4 GAVETAS	
INDICADAS		
DATA:		
02.10.2019		
JOSE LUIZ DE SOUZA FERNANDES:11559148640 Assinado de forma digital por JOSE LUIZ DE SOUZA FERNANDES:11559148640 Dados: 2026.08.28 15:54:48 -03'00' JOSE LUIZ DE SOUZA FERNANDES ENG. CIVIL CREA-SP 5070242882		